


IQT1000 & 2000 ACTUATORS

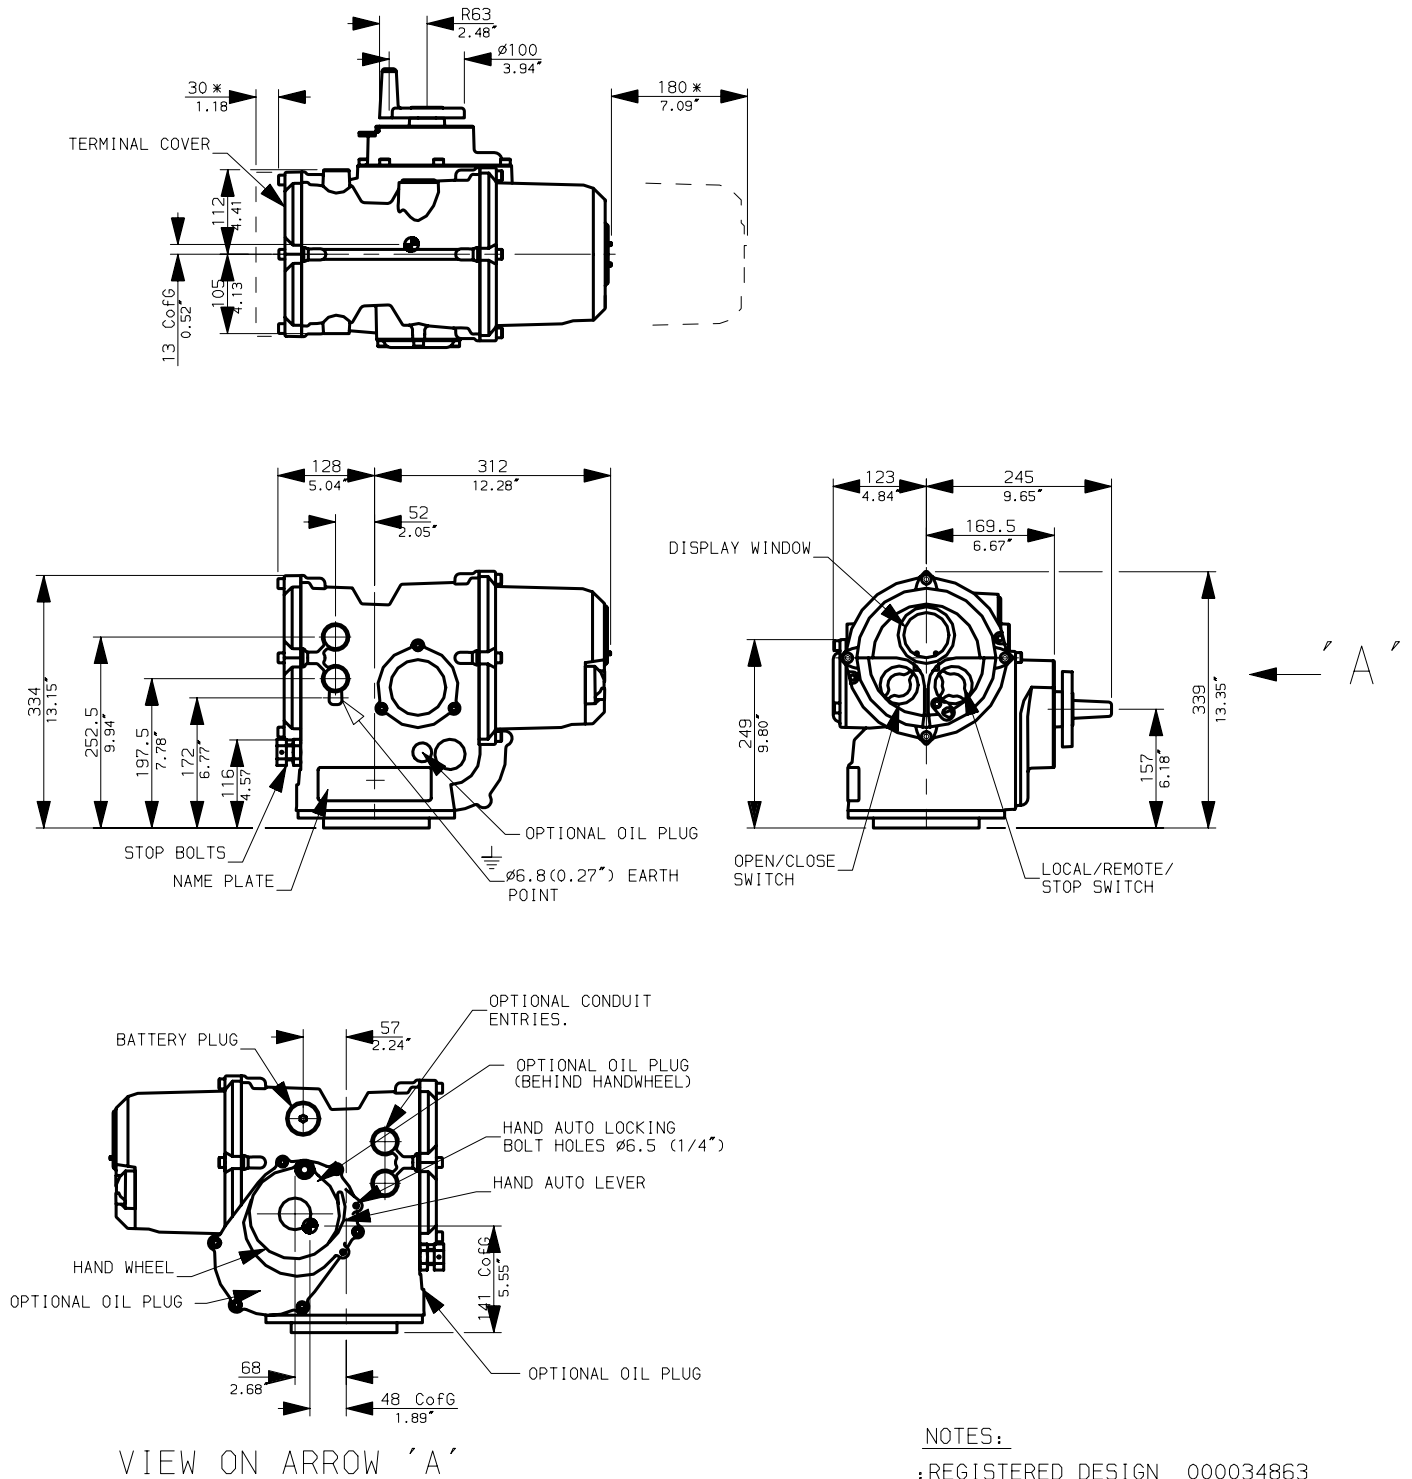

NOTES:

:REGISTERED DESIGN 000034863

:F12/FA12 /F14/FA14 BASE OPTION
IS DETAILED TO SUIT THE RELEVANT
COUPLING ARRANGEMENTS.

CONDUIT ENTRIES



TAPPED 2xM25x1.5p
(OPTIONAL ADAPTORS FOR
M20, 1/2", 3/4", 1"NPT, 1 1/4", 1 1/2",
P616 & P621).

rotork


IQT1000, 2000 DATA

Date 090804


Scale 1:10

IQT1000, 2000 BASES

F12 / FA12 BASES

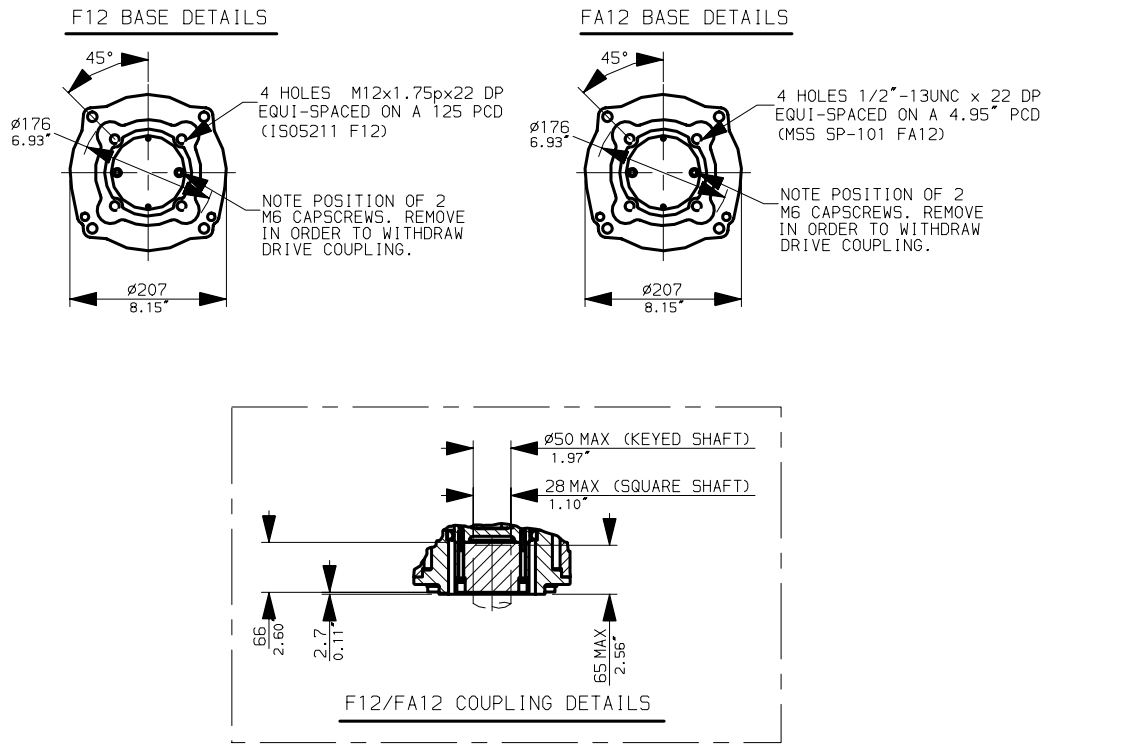

F14 / FA14 BASES

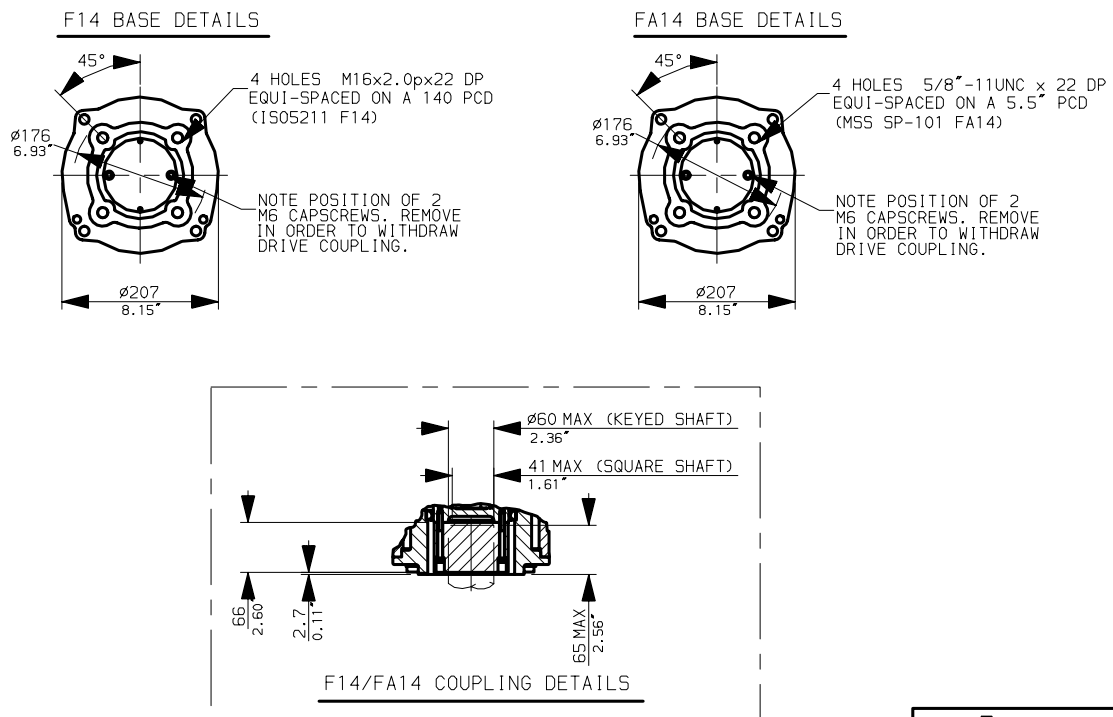

rotork





IQT1000, 2000 BASES

Date 210803

Scale 1:10

IQT2_BC-1

IQT1000 & 2000 ACTUATORS WITH FAILSAFE OPTION

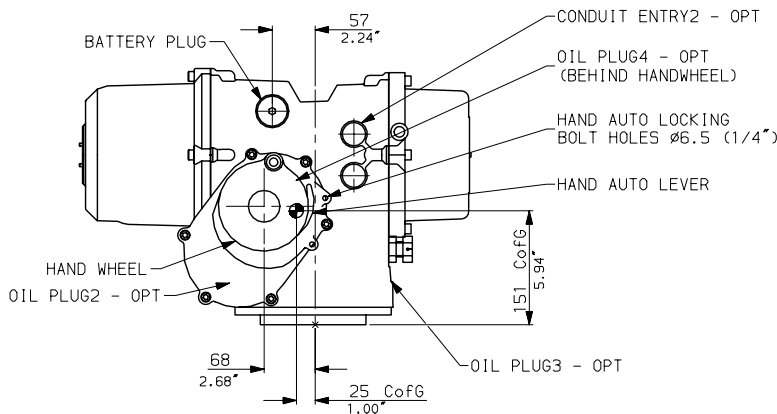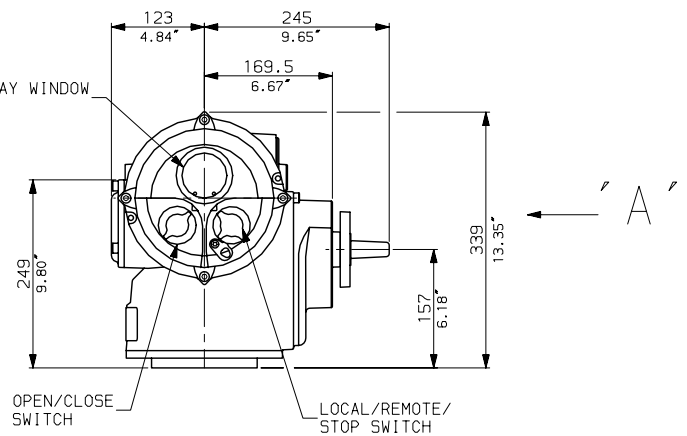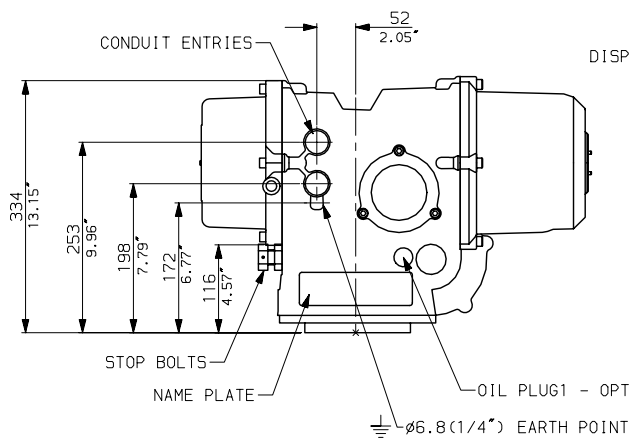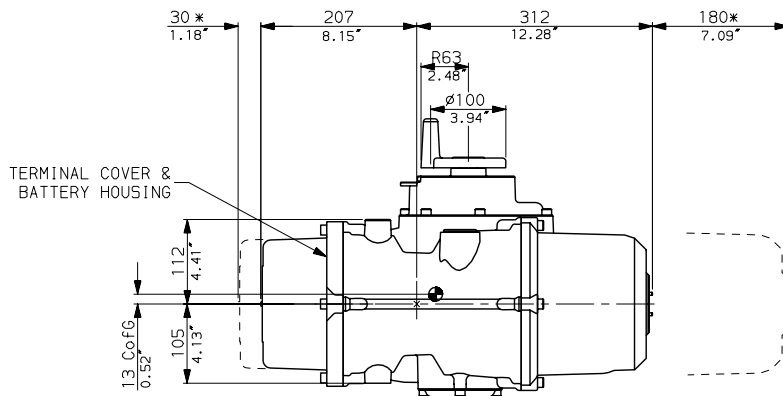

VIEW ON ARROW 'A'

NOTES:

:REGISTERED DESIGN 000034863

:F12/FA12 /F14/FA14 BASE OPTION

IS DETAILED TO SUIT THE RELEVANT COUPLING ARRANGEMENTS.

CONDUIT ENTRIES



TAPPED 2xM25x1.5p
OPTIONAL ADAPTORS FOR
M20, 1/2", 3/4", 1"NPT, 1 1/4", 1 1/2",
PG16 & PG21).

rotork

IQT1000, 2000 FS DATA

Date 111104

Scale 1:10